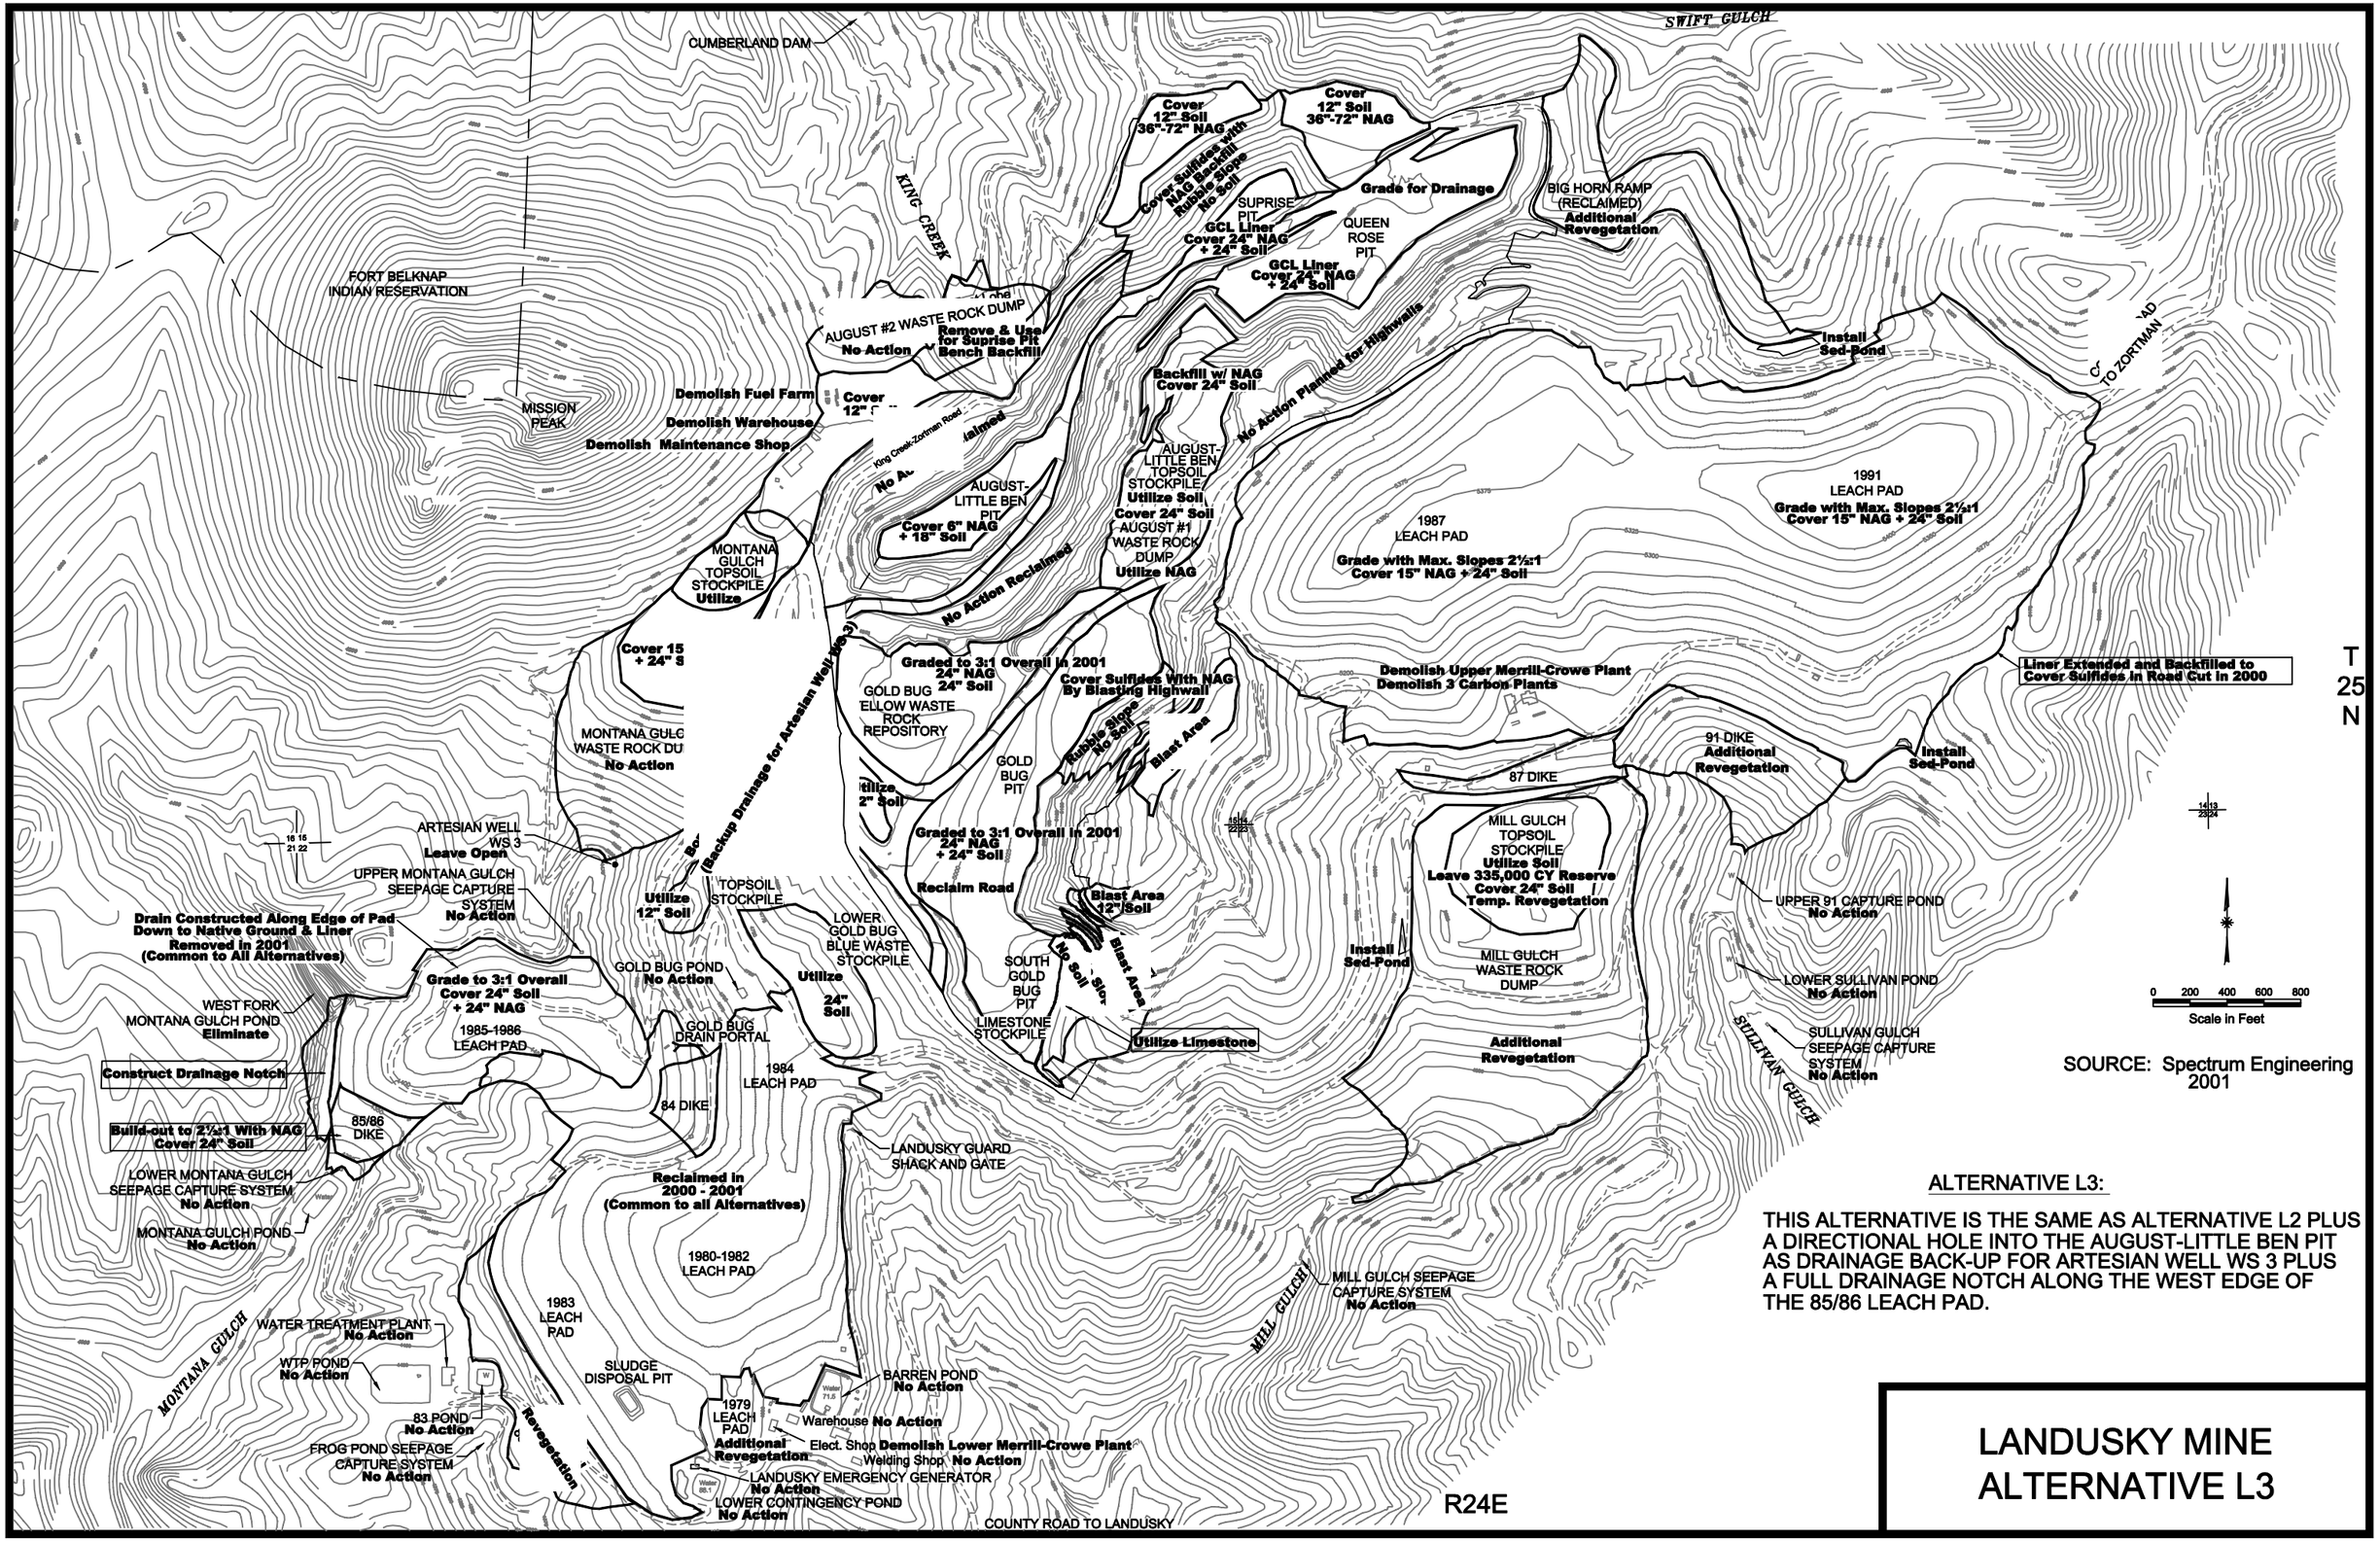

SOURCE: Spectrum Engineering 2001

ALTERNATIVE L3:

THIS ALTERNATIVE IS THE SAME AS ALTERNATIVE L2 PLUS A DIRECTIONAL HOLE INTO THE AUGUST-LITTLE BEN PIT AS DRAINAGE BACK-UP FOR ARTESIAN WELL WS 3 PLUS A FULL DRAINAGE NOTCH ALONG THE WEST EDGE OF THE 85/86 LEACH PAD.

LANDUSKY MINE
ALTERNATIVE L3

FIGURE 2.4-11