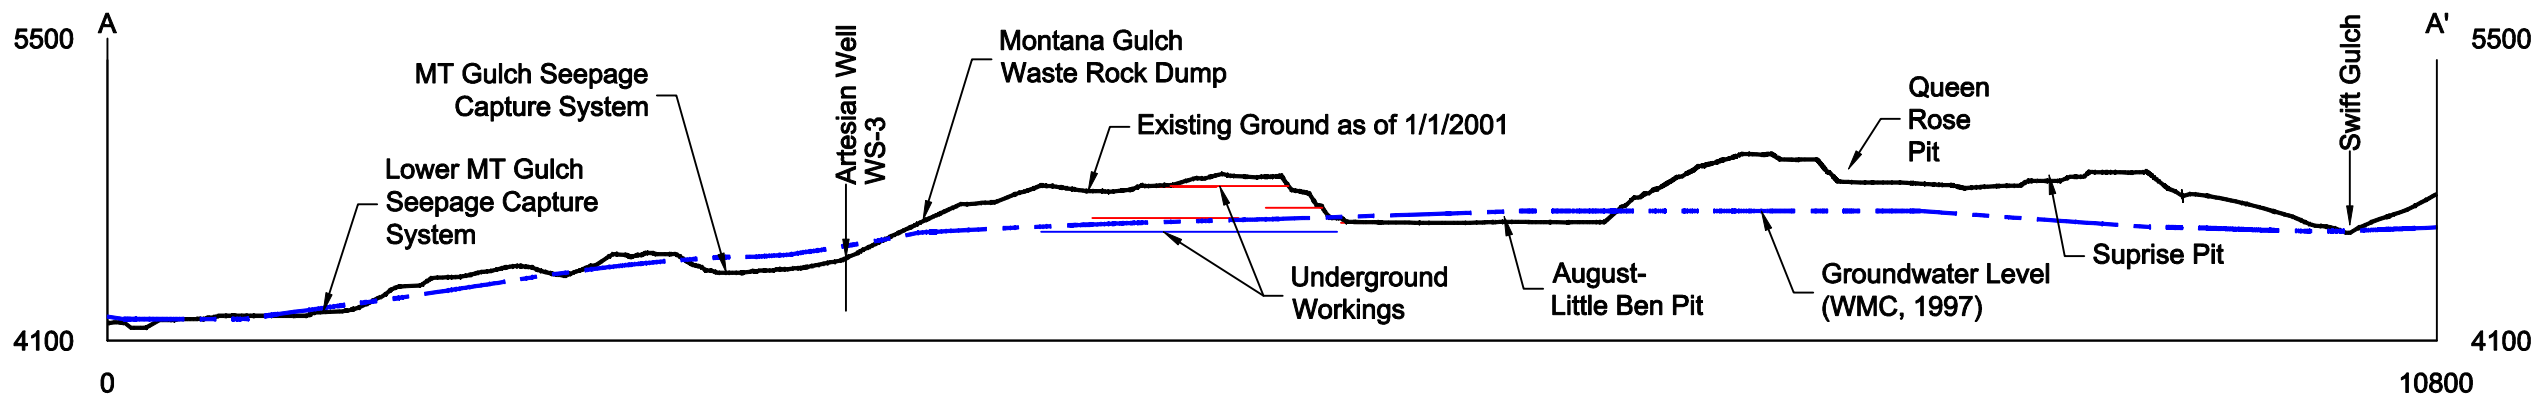

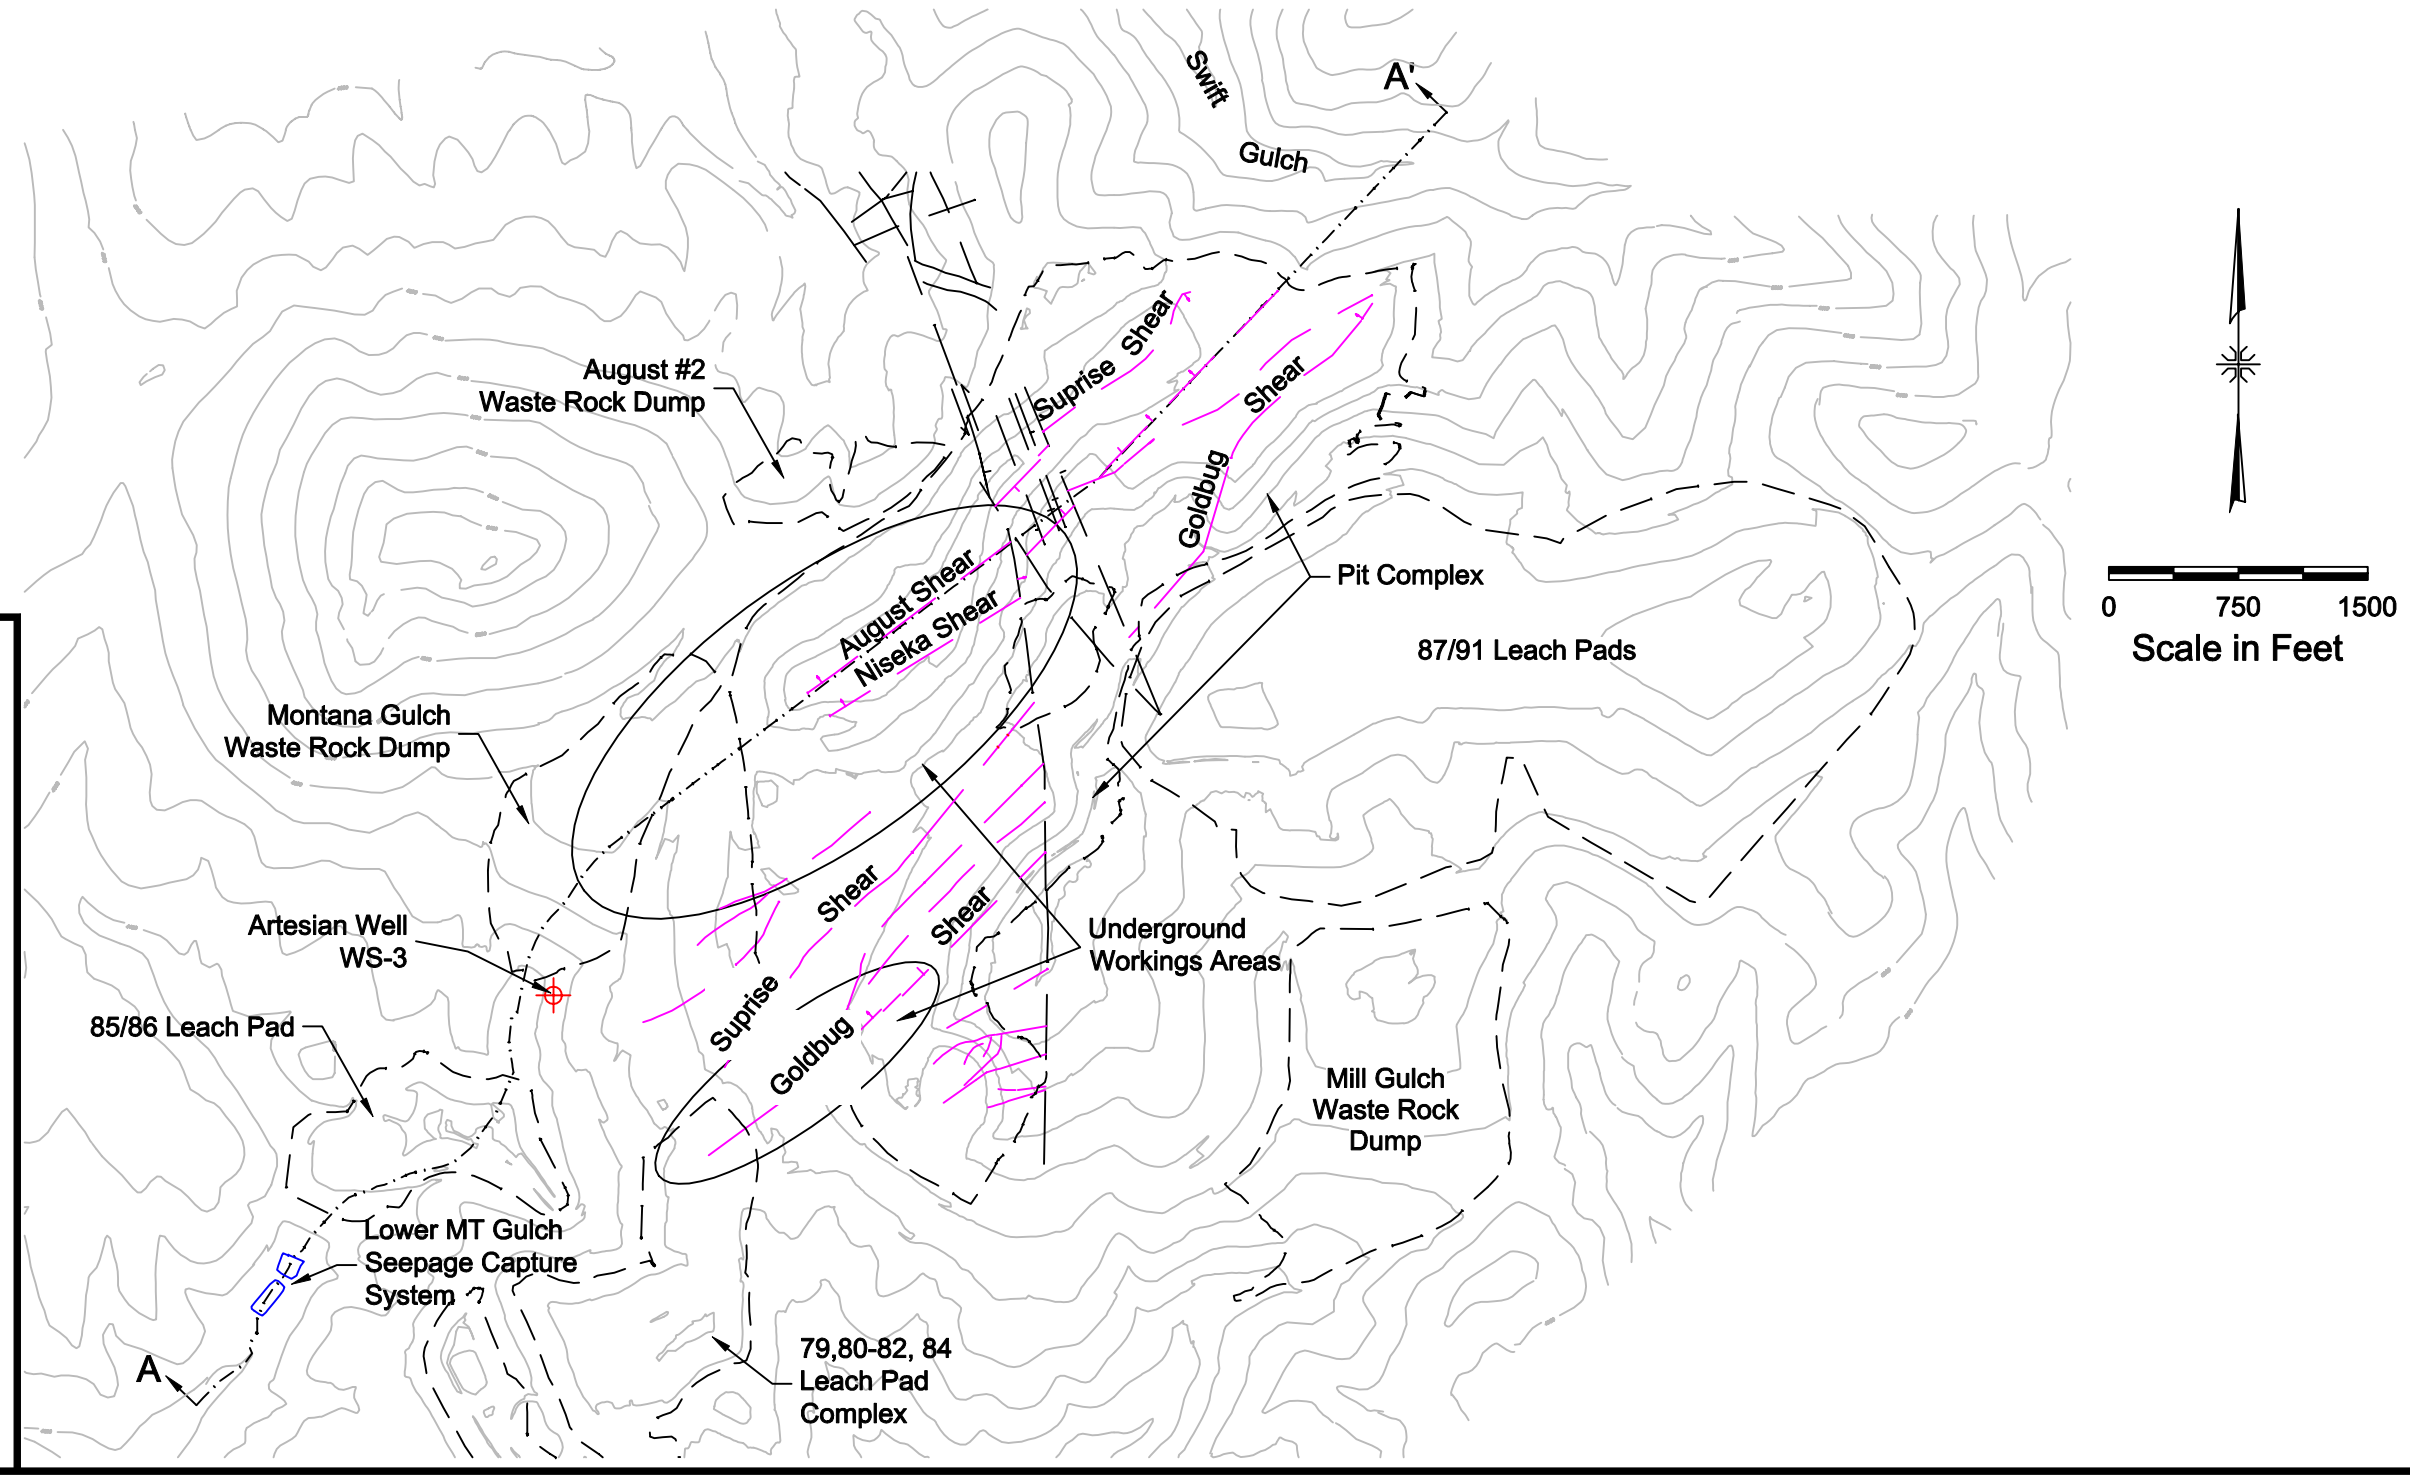

LANDUSKY MINE SHEAR ZONES AND UNDERGROUND WORKINGS

FIGURE 3.3-7